Mary Jane Boulevard Continued on Sheet B.28

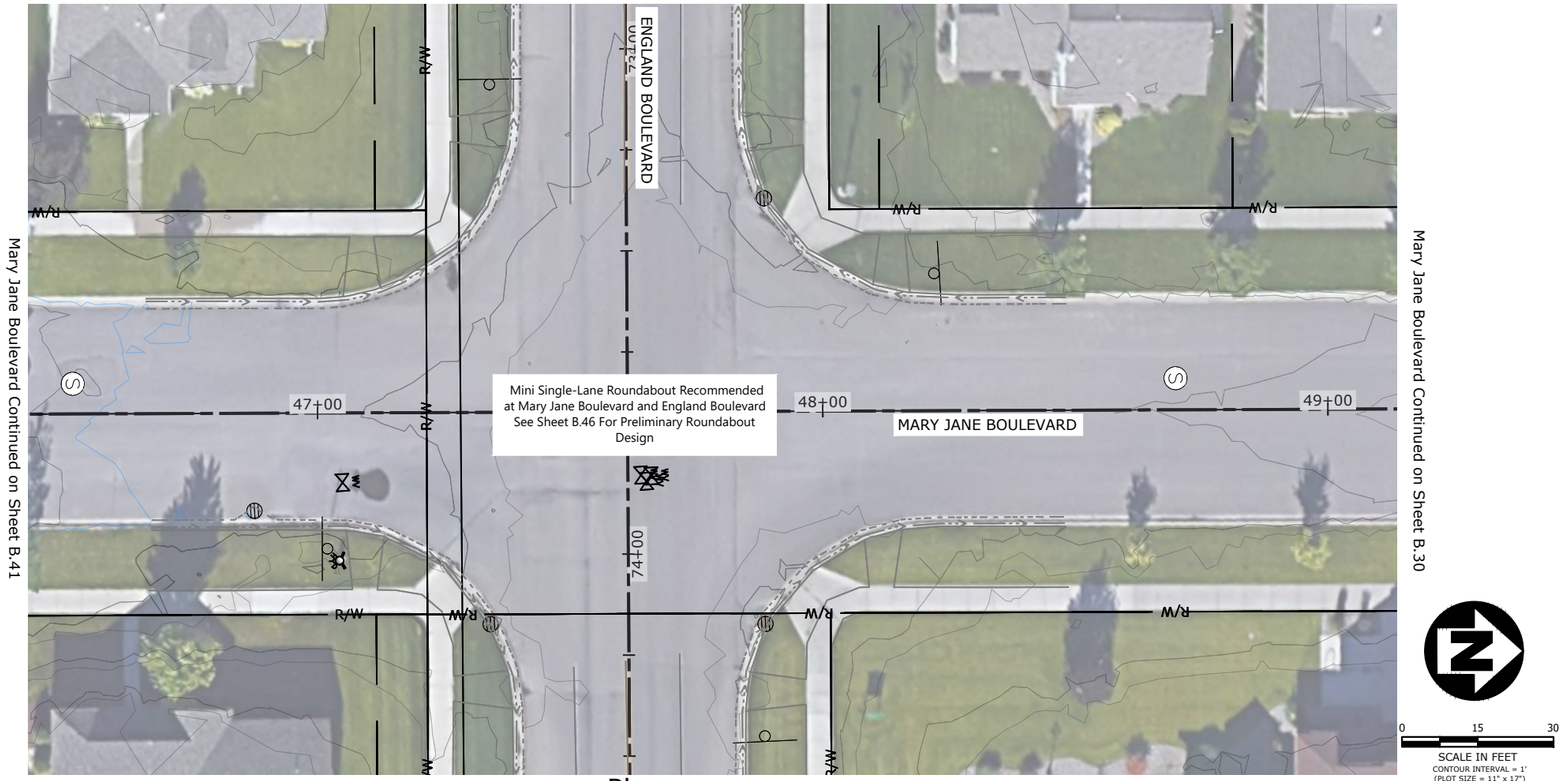

Mary Jane Boulevard Continued on Sheet B.41

Mary Jane Boulevard Continued on Sheet B.30

Plan

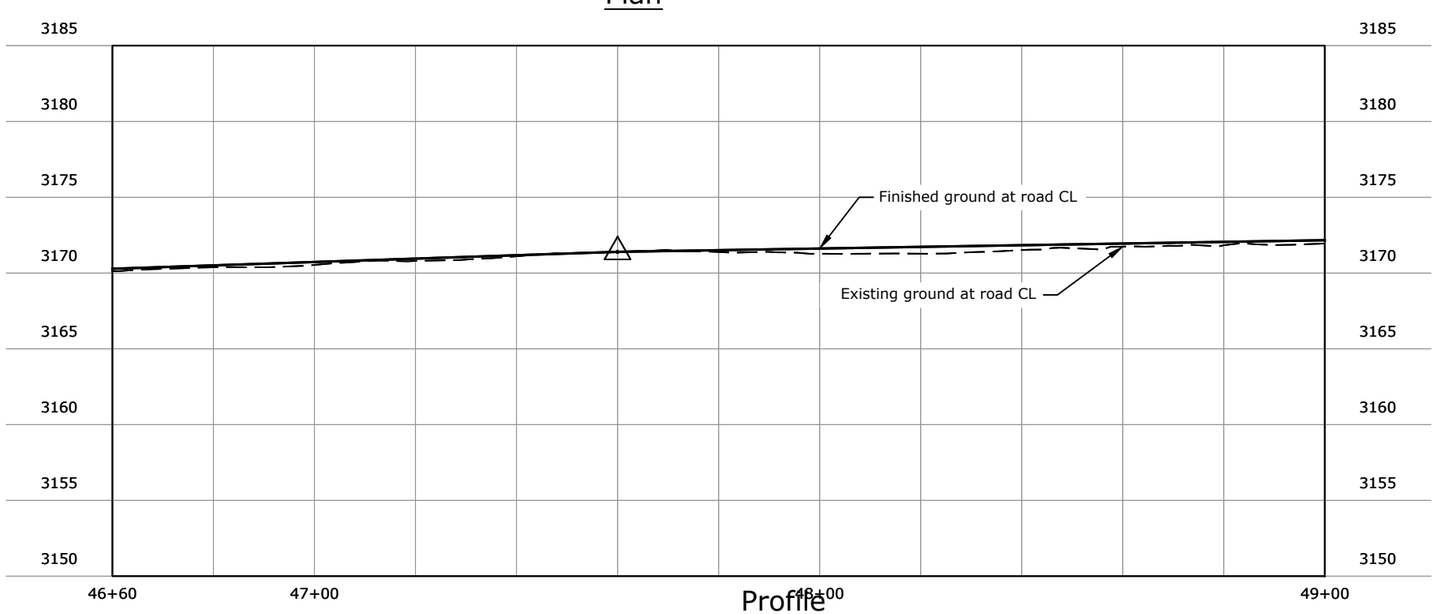

Profile

REVISION	DATE	DESCRIPTION
-	-	-

DESIGNER - PROJ. NO. -
DRAWN - DATE -
CHECKED - SURVEYED DJ&A, P.C.

DJ&A ENGINEERS PLANNERS SURVEYORS

Mullan BUILD
PRELIMINARY 30% NOT FOR CONSTRUCTION

North Mary Jane Plan and Profile STA 46+40 TO 49+00

SHEET B.29 OF B.52

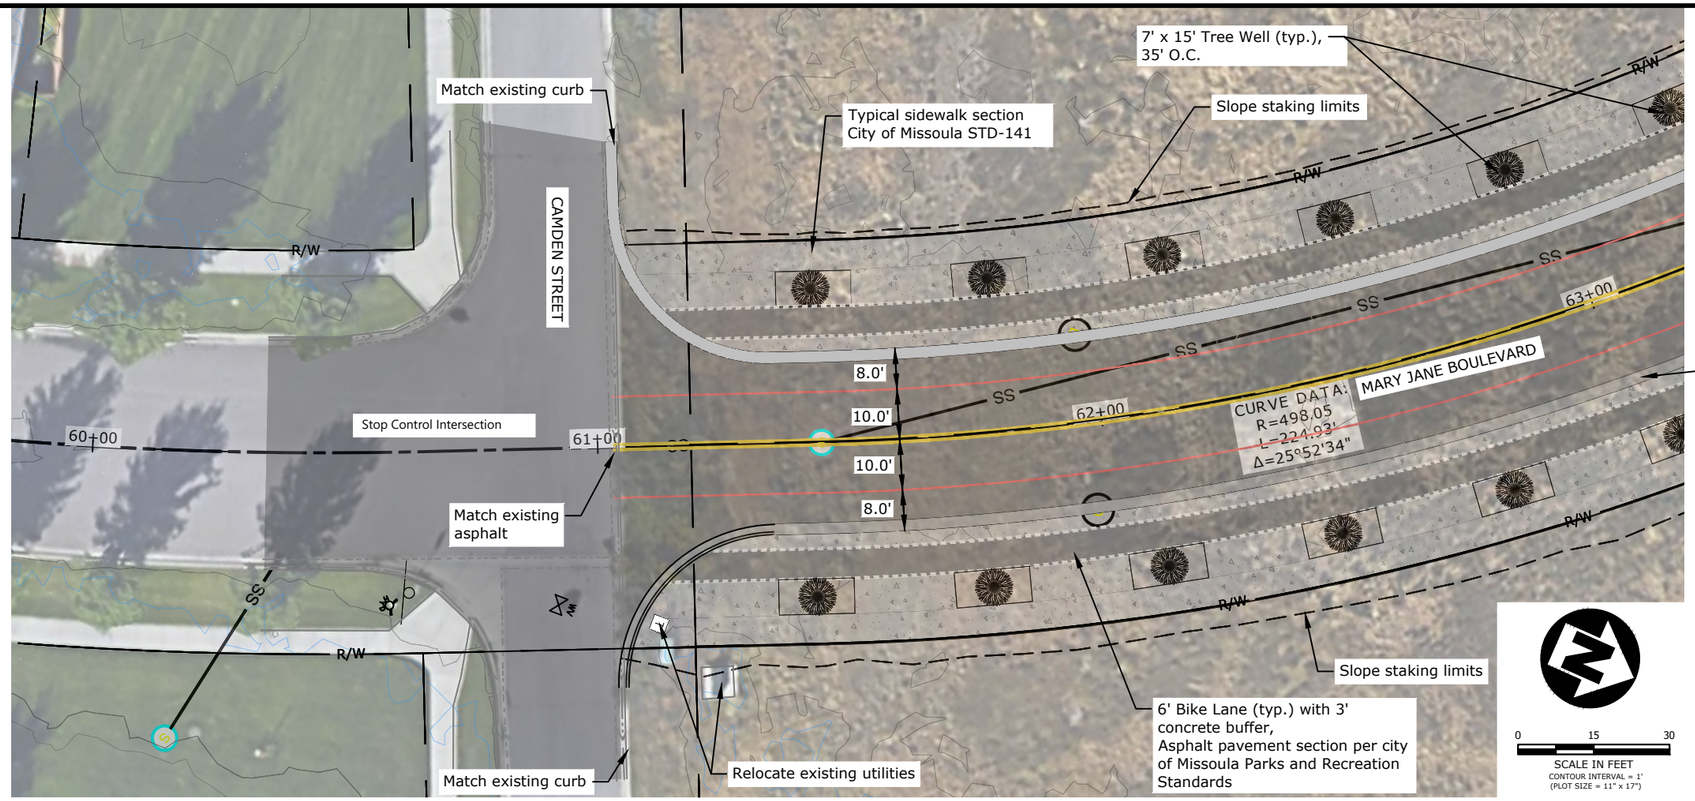

Plan

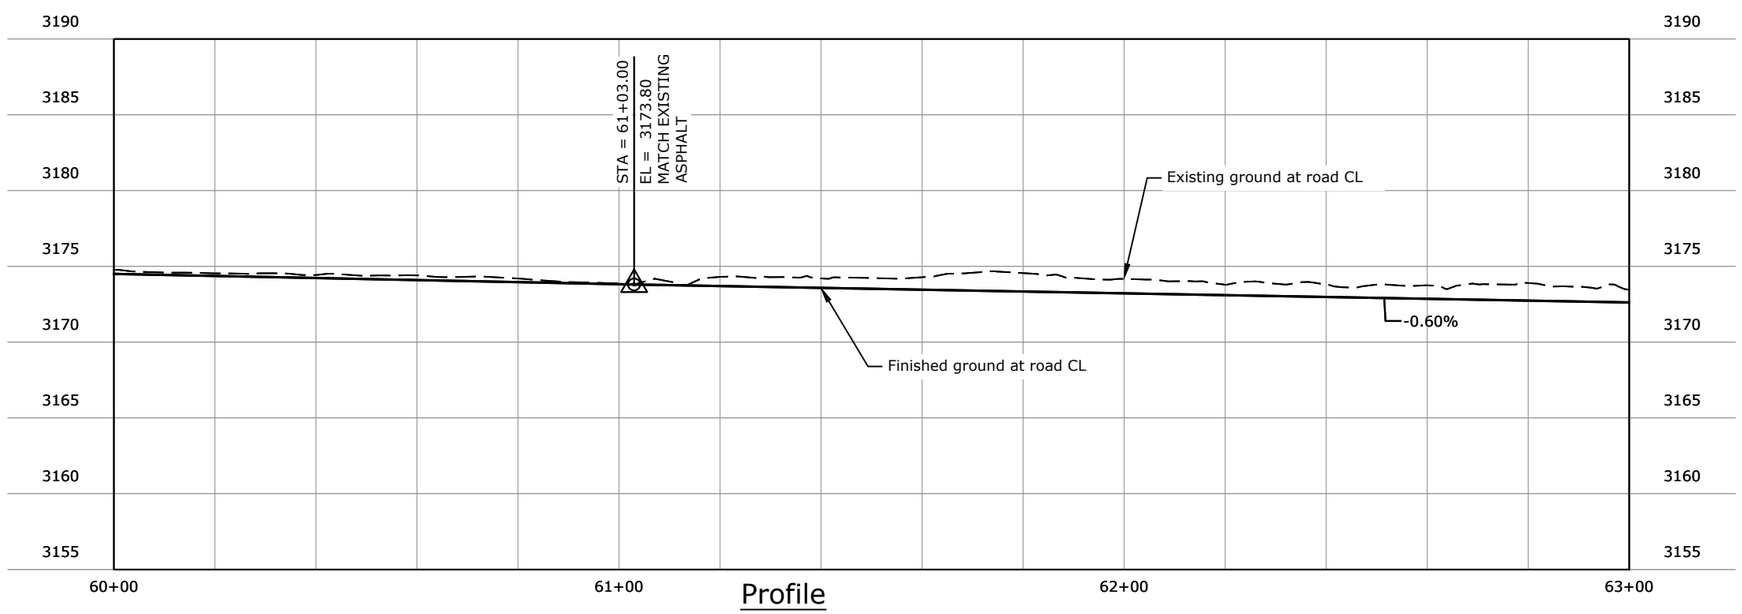

Profile

REVISION	DATE	DESCRIPTION
-	-	-

DESIGNER - PROJ. NO. -
DRAWN - DATE -
CHECKED - SURVEYED DJ&A, P.C.

DJ&A ENGINEERS PLANNERS SURVEYORS

Mullan BUILD
PRELIMINARY 30% NOT FOR CONSTRUCTION

North Mary Jane Plan and Profile STA 60+00 TO 63+00

SHEET B.30 OF B.52

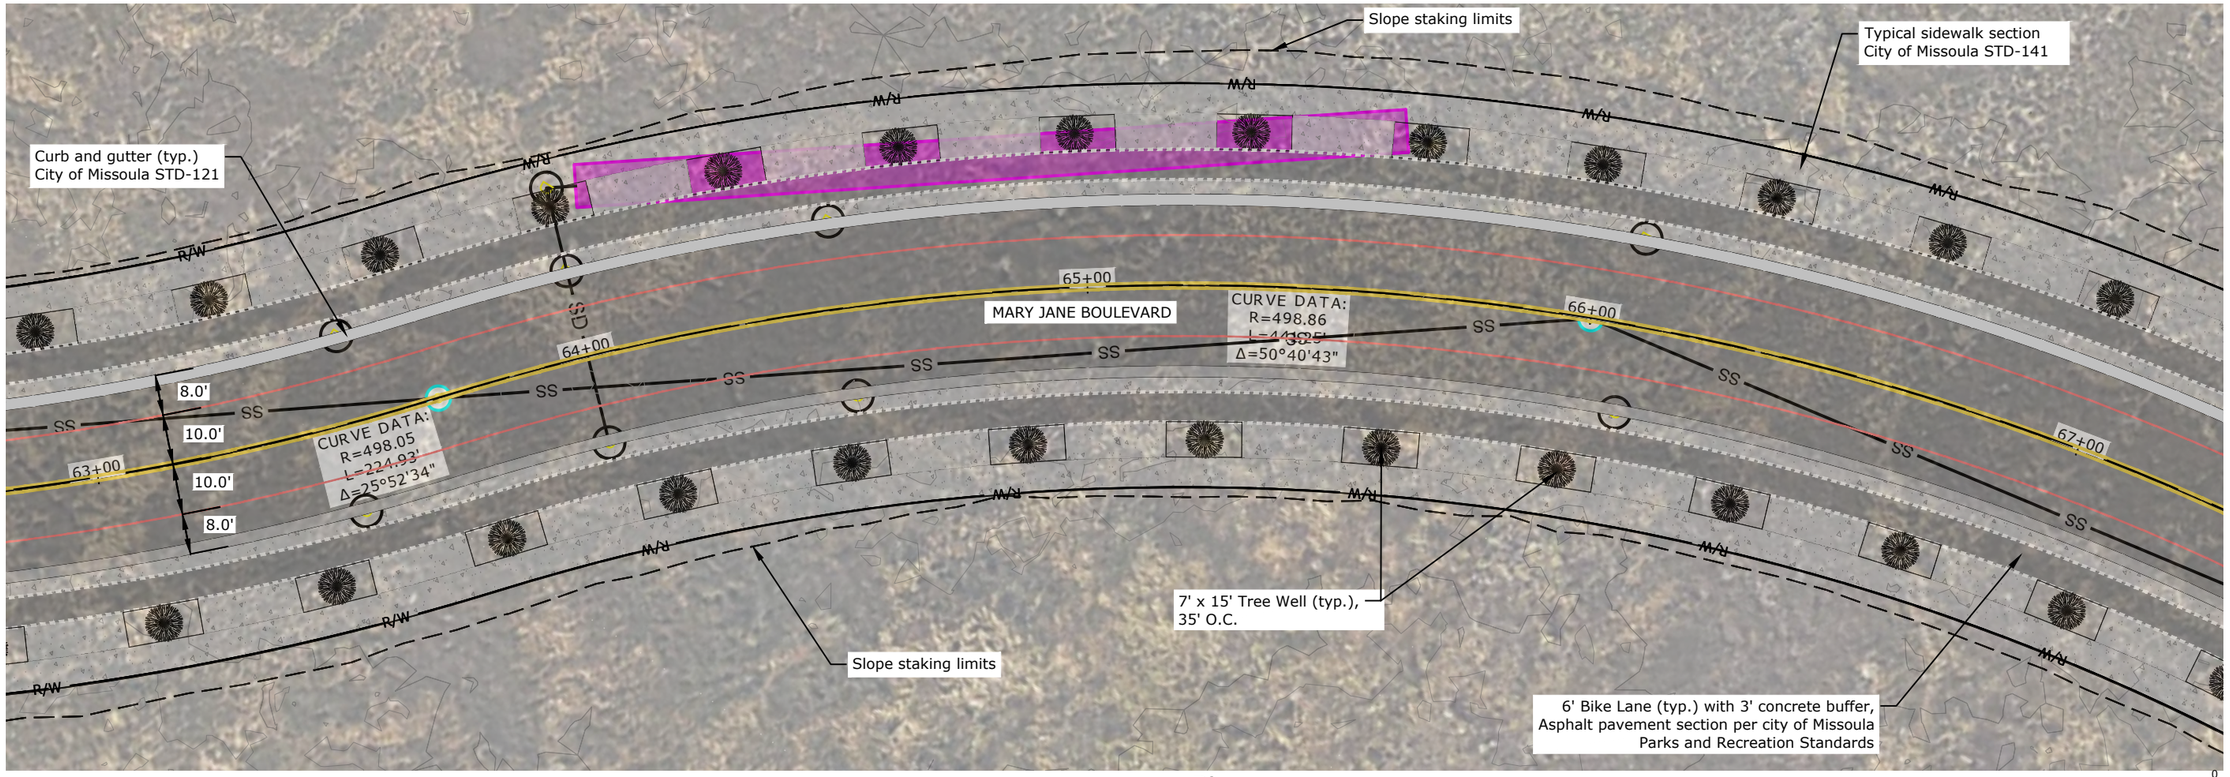

Plan

0 15 30
SCALE IN FEET
CONTOUR INTERVAL = 1'
(PLOT SIZE = 11" x 17")

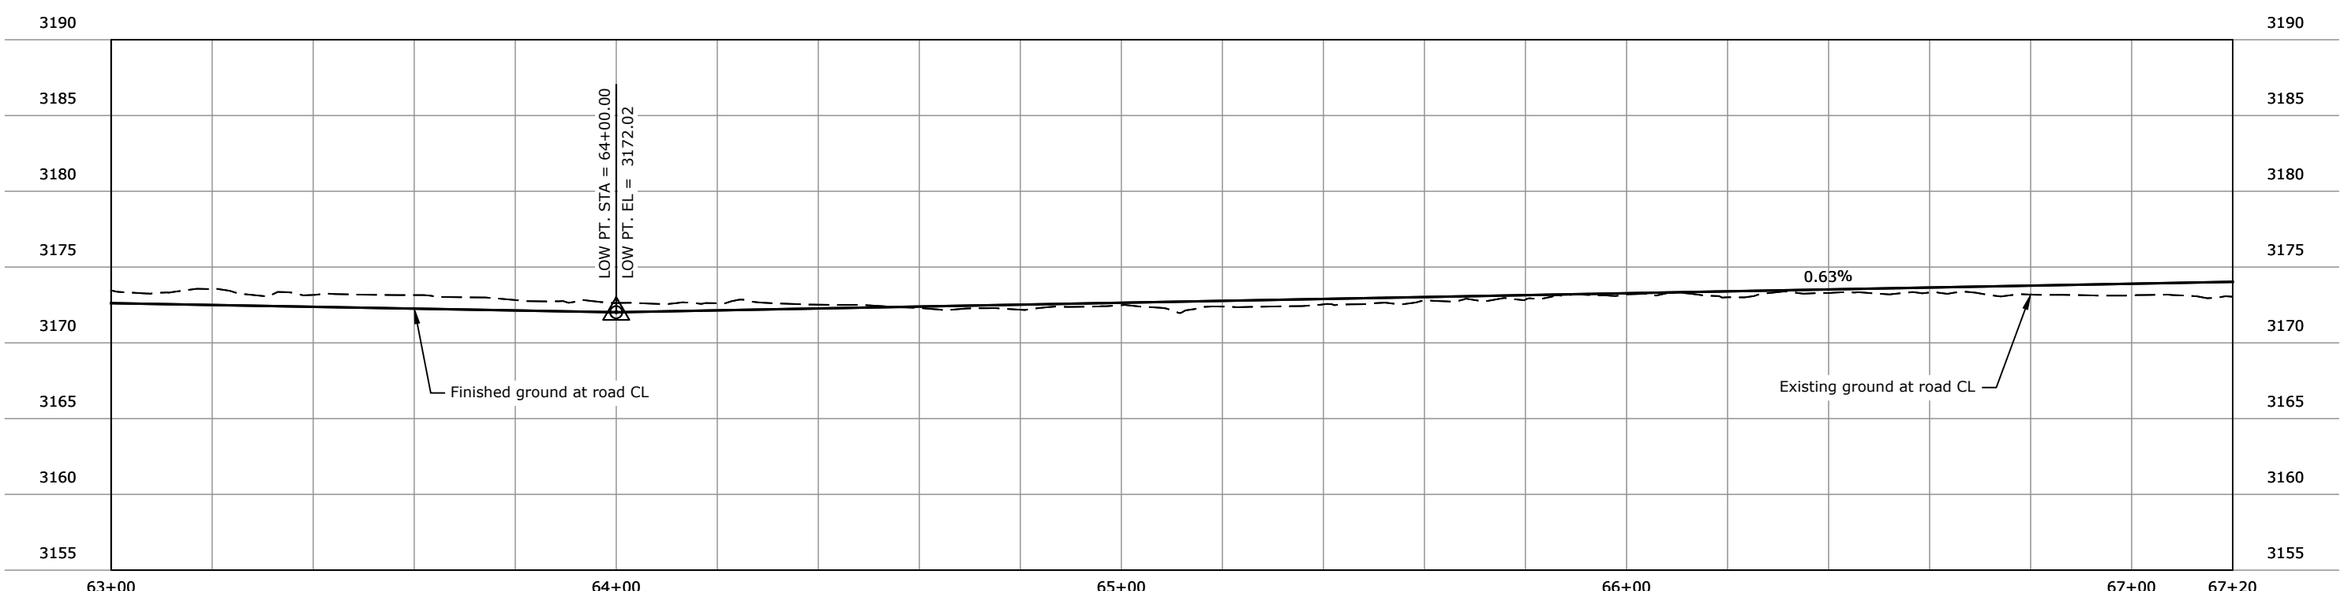

Profile

REVISION	DATE	DESCRIPTION
-	-	-

DESIGNER - PROJ. NO. -
DRAWN - DATE -
CHECKED - SURVEYED DJ&A, P.C.

DJ&A ENGINEERS PLANNERS SURVEYORS

Mullan BUILD
PRELIMINARY 30% NOT FOR CONSTRUCTION

North Mary Jane Plan and Profile STA 63+00 TO 67+20

SHEET B.31 OF B.52

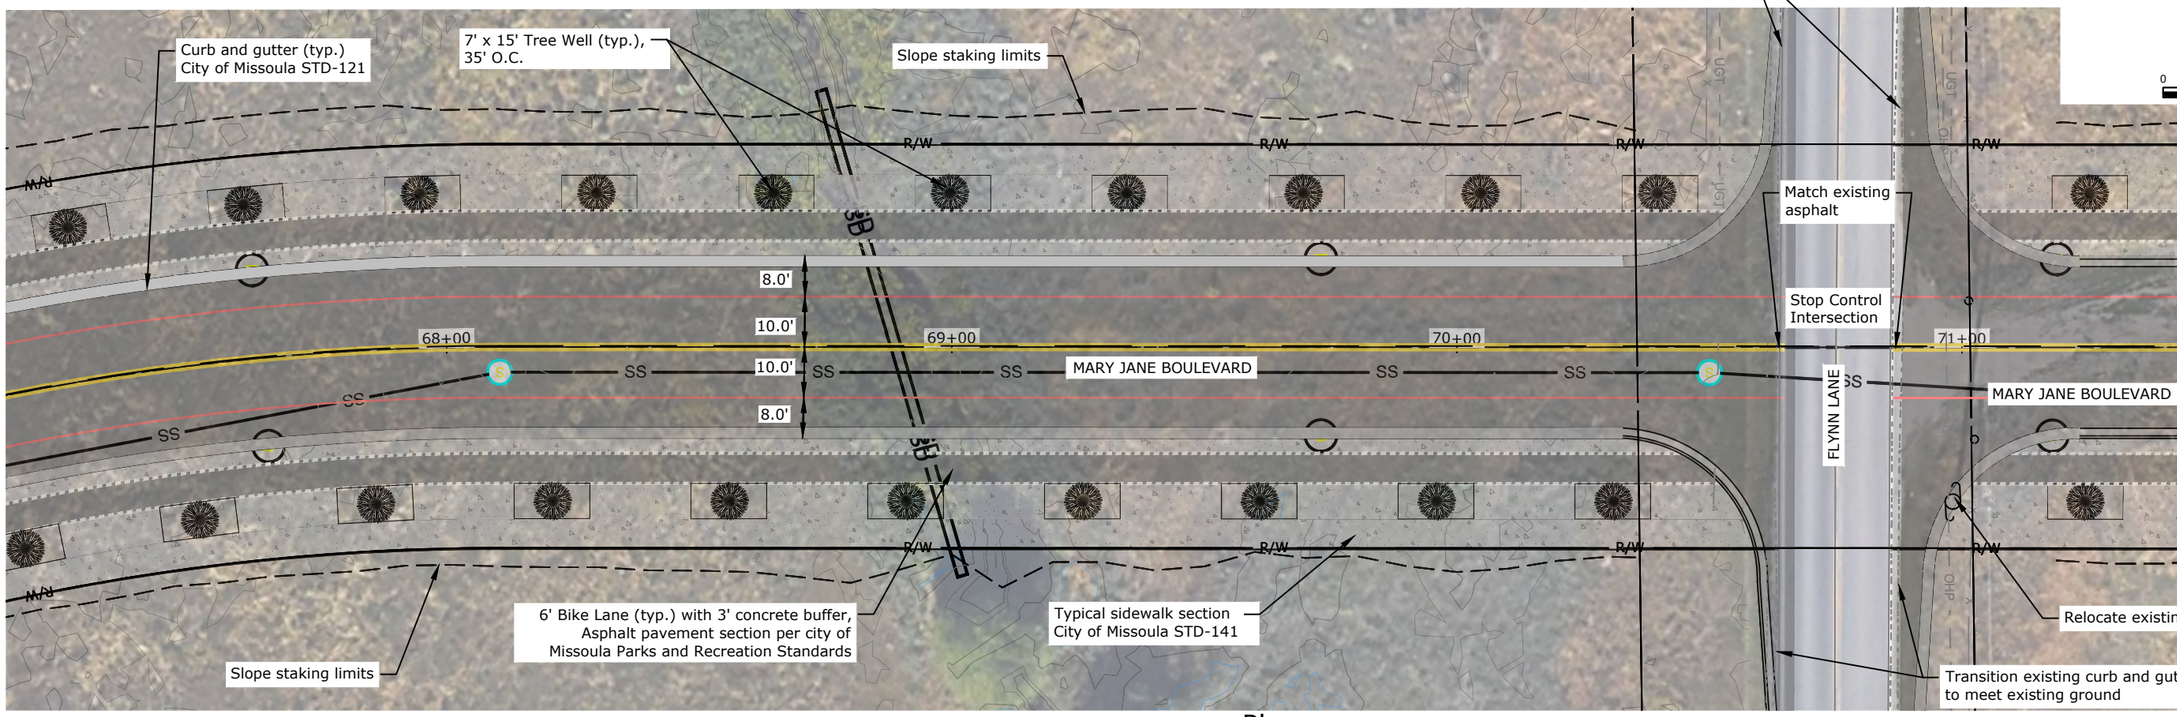

Plan

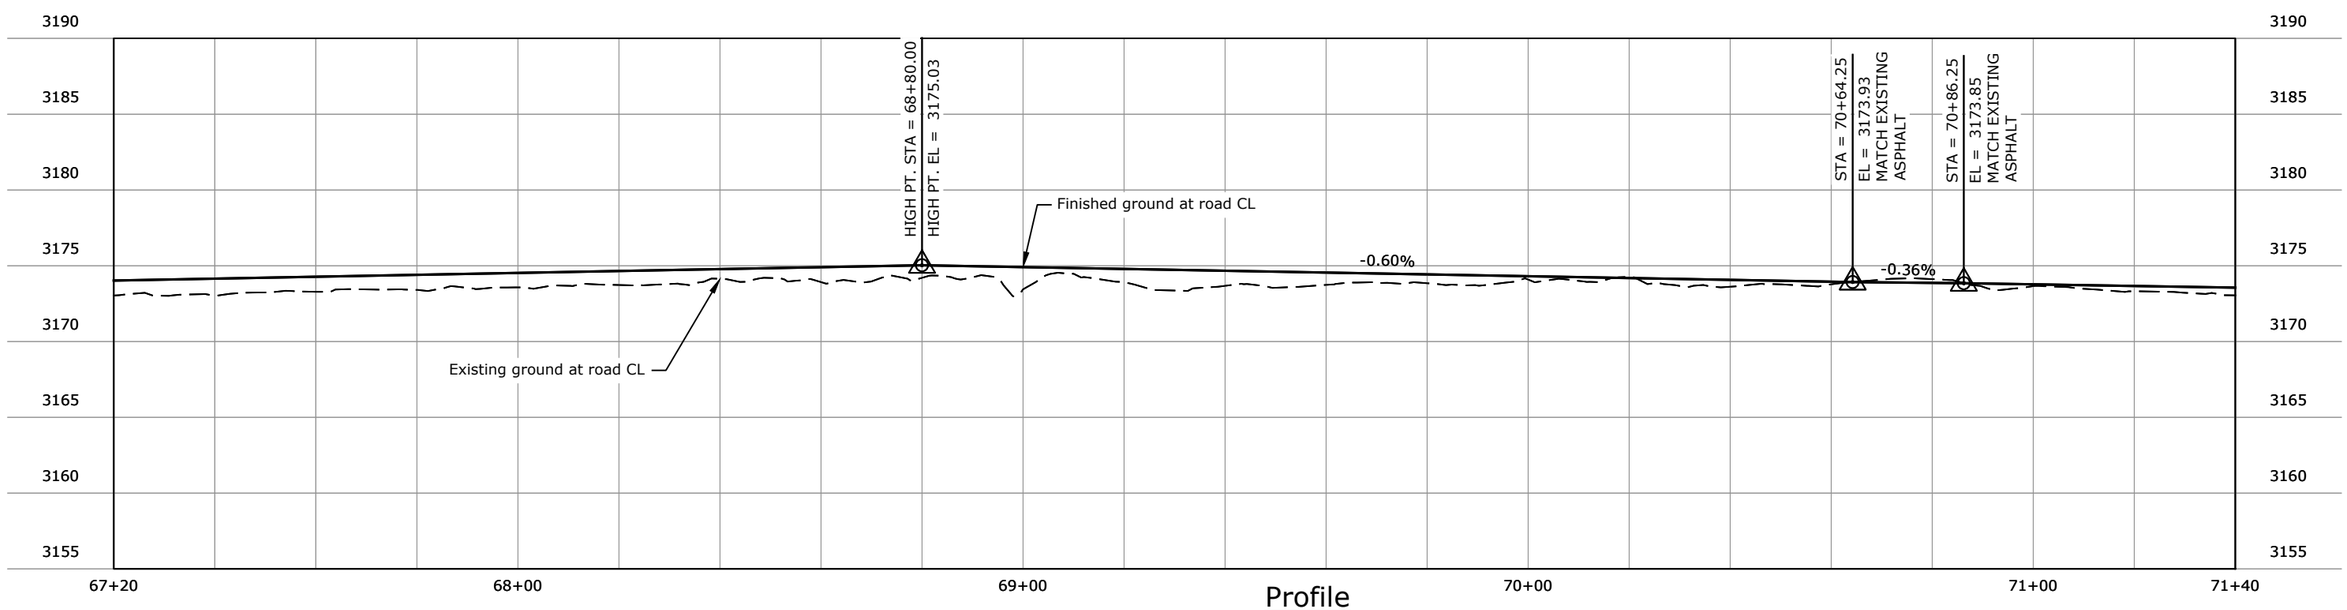

Profile

REVISION	DATE	DESCRIPTION
-	-	-

DESIGNER - PROJ. NO. -
DRAWN - DATE -
CHECKED - SURVEYED D3&A, P.C.

DJ&A ENGINEERS PLANNERS SURVEYORS

Mullan BUILD
PRELIMINARY 30% NOT FOR CONSTRUCTION

North Mary Jane Plan and Profile STA 67+20 TO 71+40

SHEET B.32 OF B.52

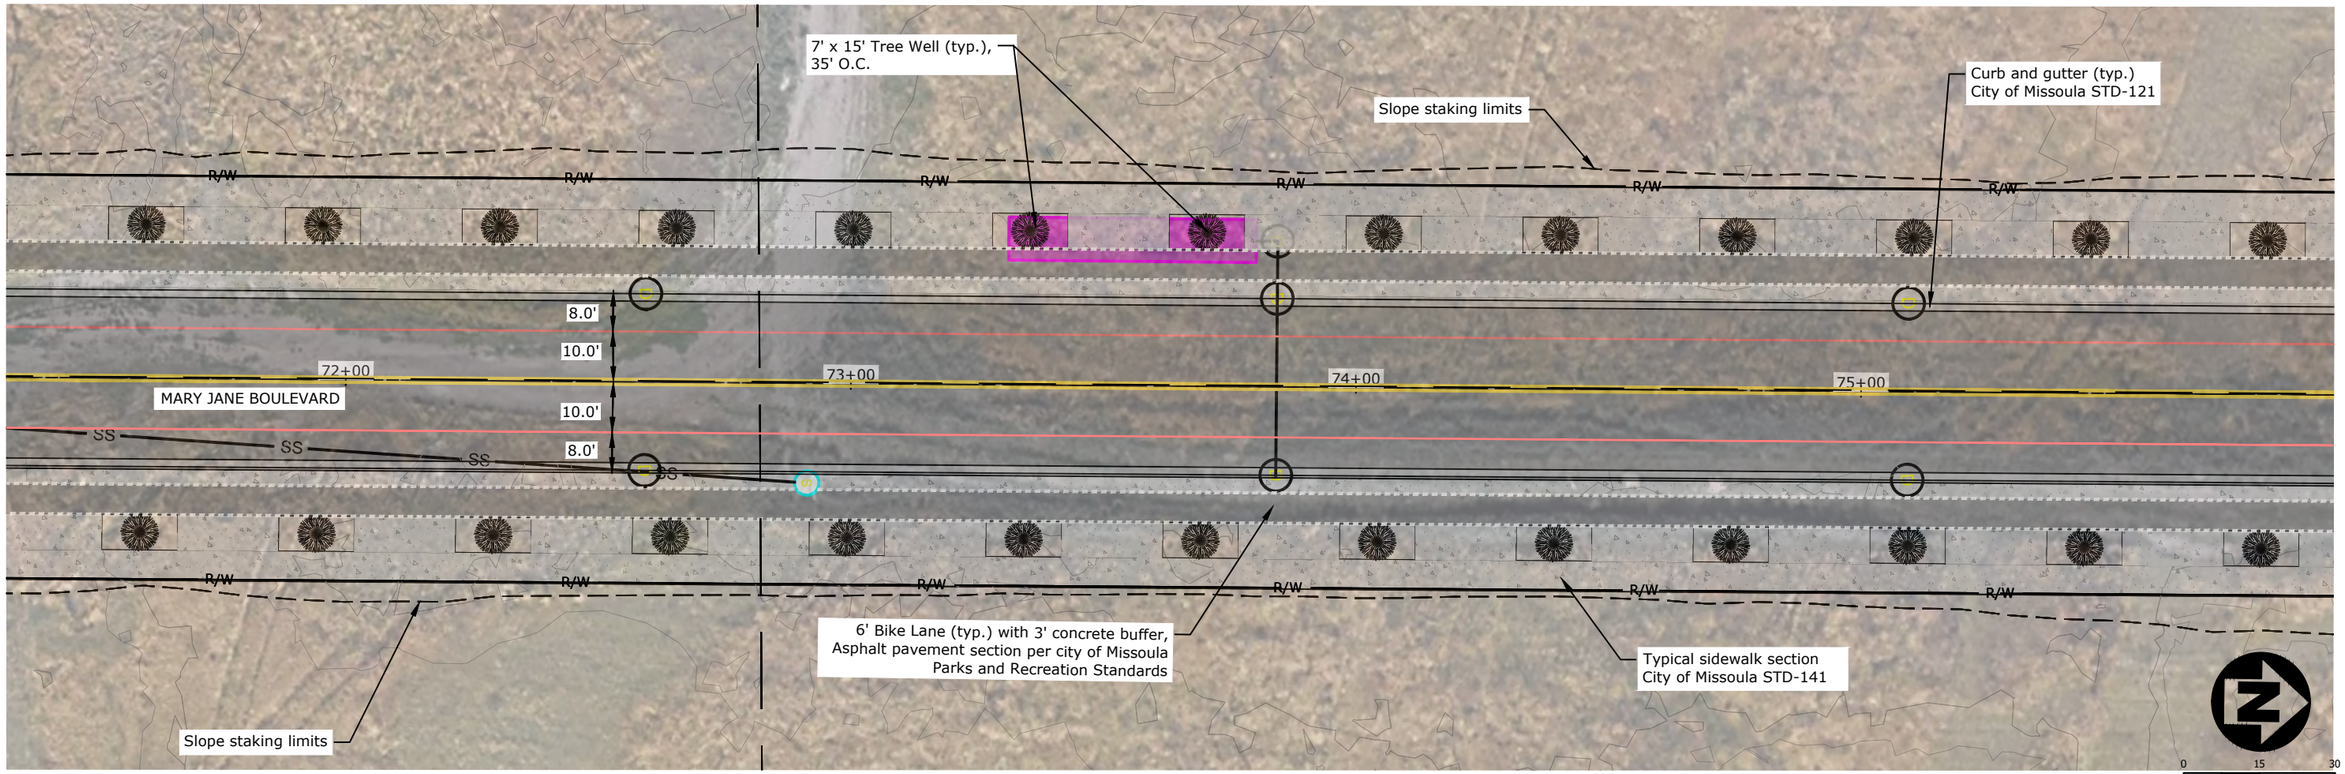

Plan

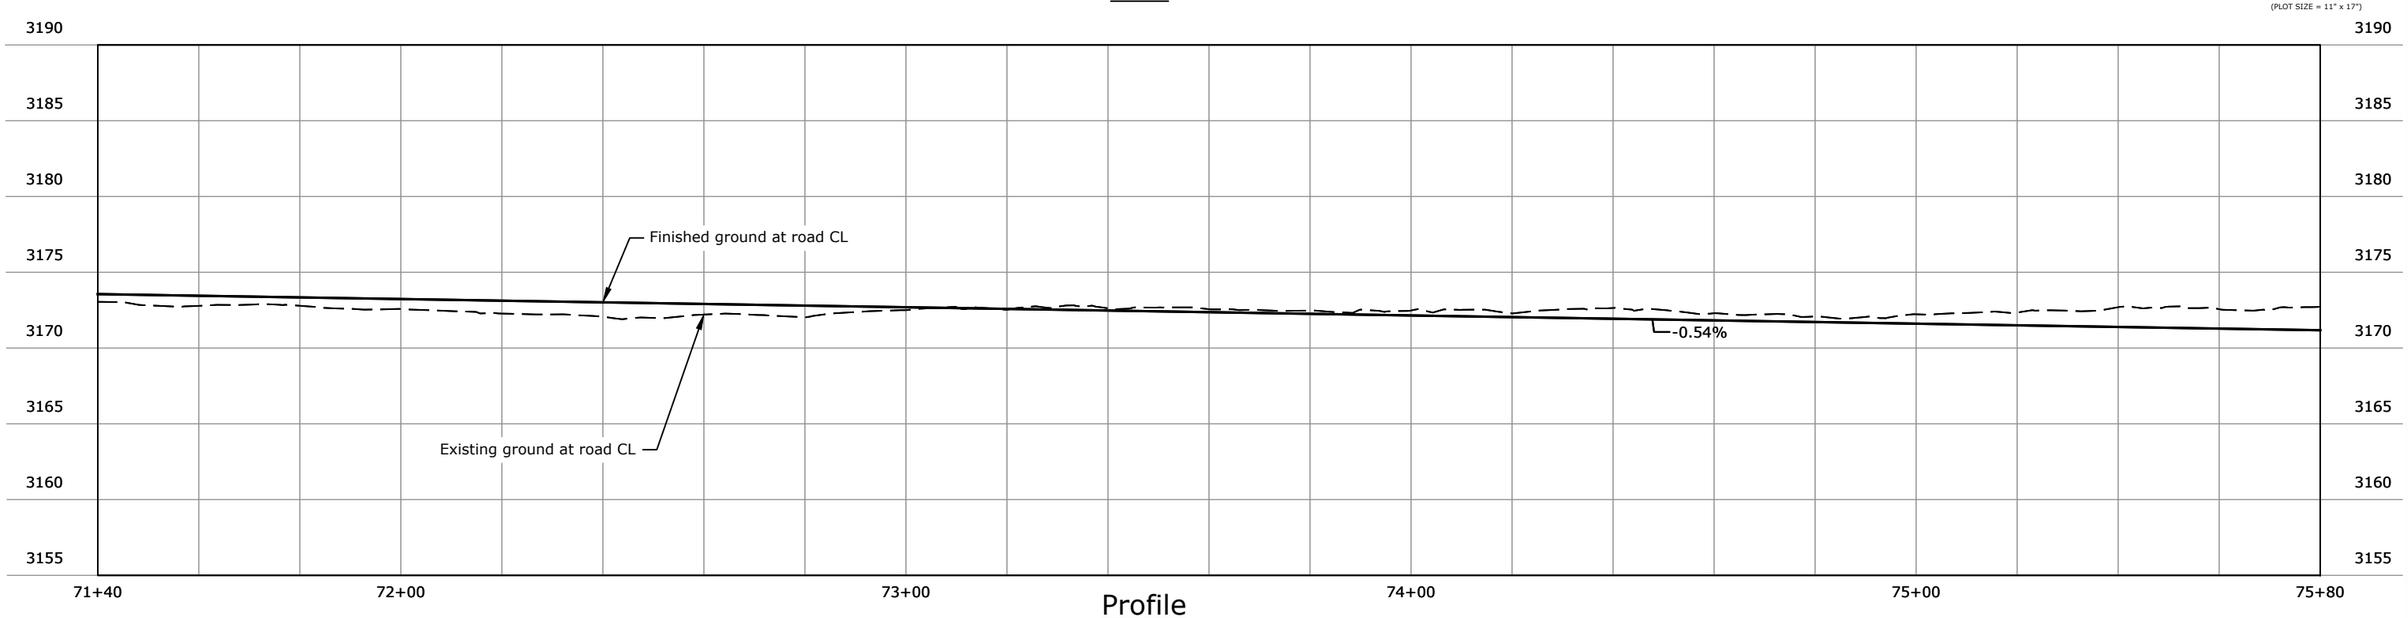

Profile

REVISION	DATE	DESCRIPTION
-	-	-

DESIGNER - PROJ. NO. -
DRAWN - DATE -
CHECKED - SURVEYED DJ&A, P.C.

DJ&A ENGINEERS PLANNERS SURVEYORS

Mullan BUILD
PRELIMINARY 30% NOT FOR CONSTRUCTION

North Mary Jane Plan and Profile STA 71+40 TO 75+80

SHEET B.33 OF B.52

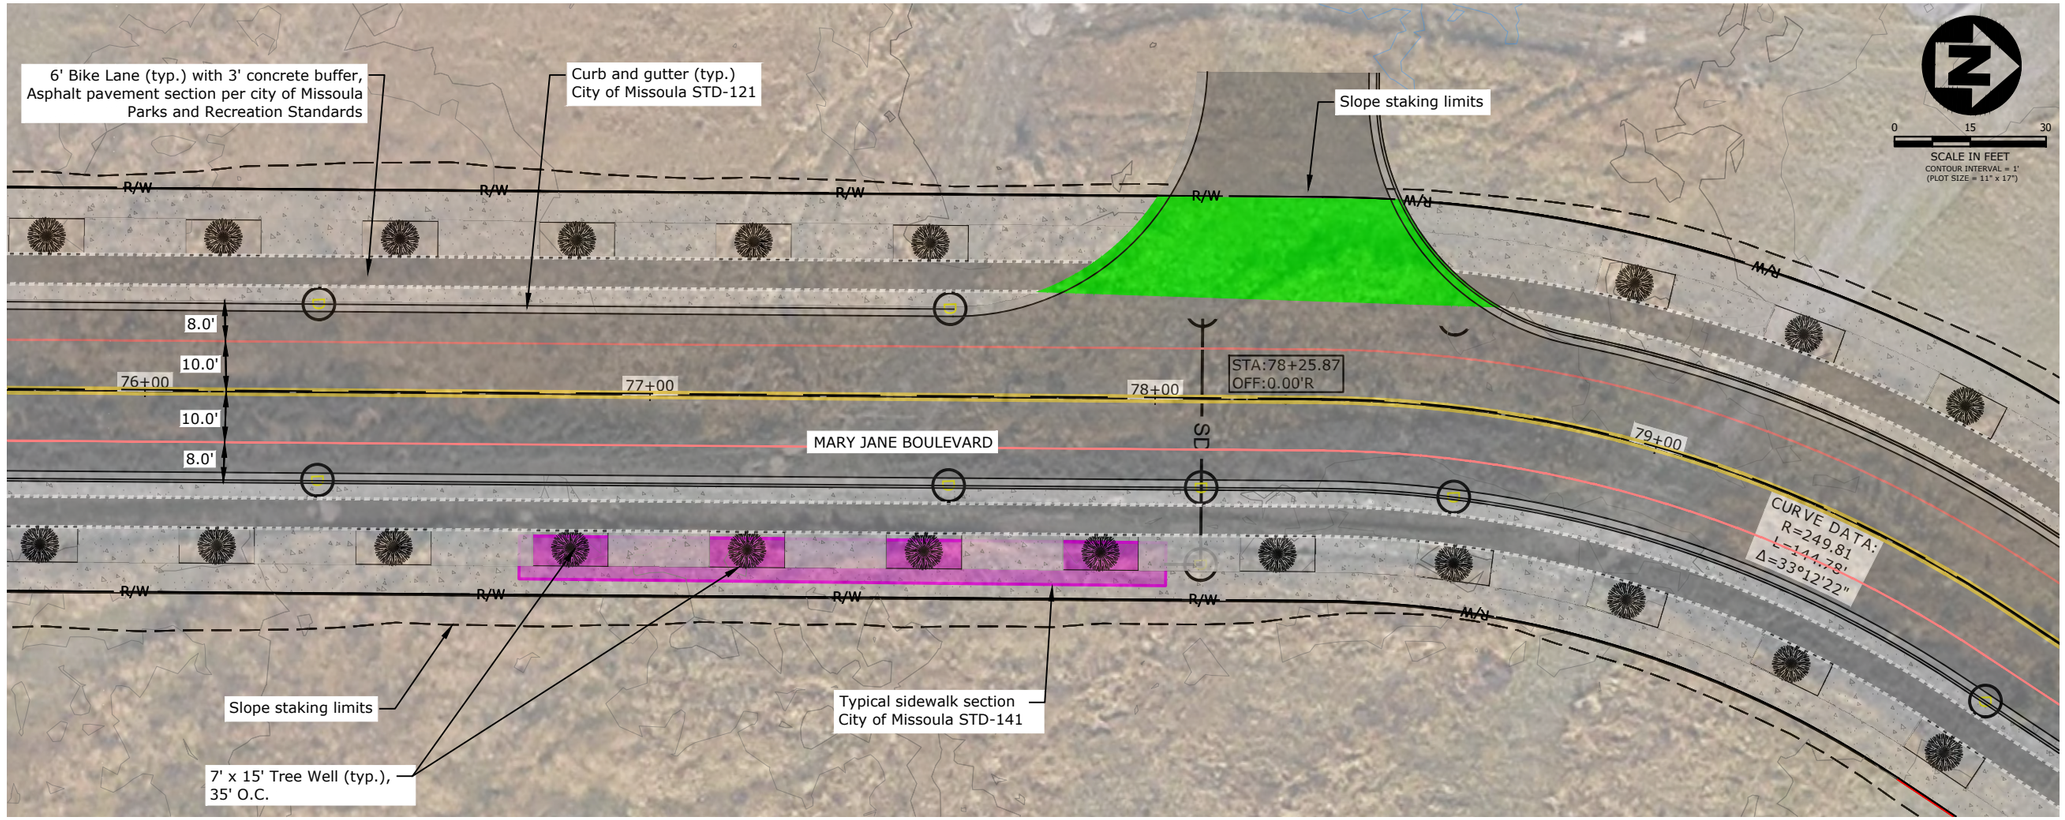

Plan

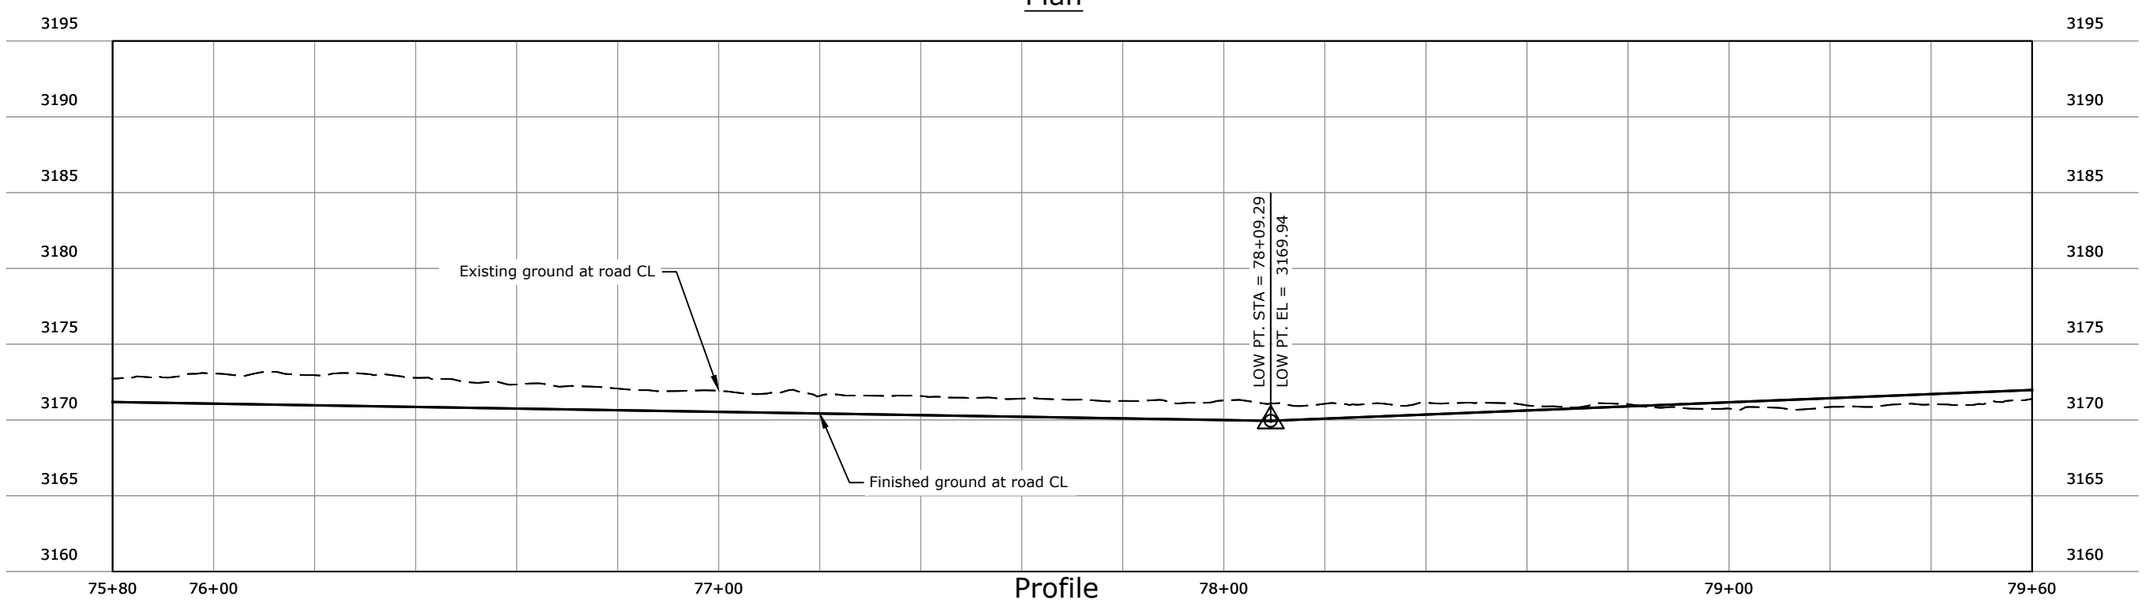

Profile

REVISION	DATE	DESCRIPTION
-	-	-

DESIGNER - PROJ. NO. -
DRAWN - DATE -
CHECKED - SURVEYED DJ&A, P.C.

DJ&A ENGINEERS PLANNERS SURVEYORS

Mullan BUILD
PRELIMINARY 30% NOT FOR CONSTRUCTION

North Mary Jane Plan and Profile STA 75+80 TO 79+60

SHEET B.34 OF B.52

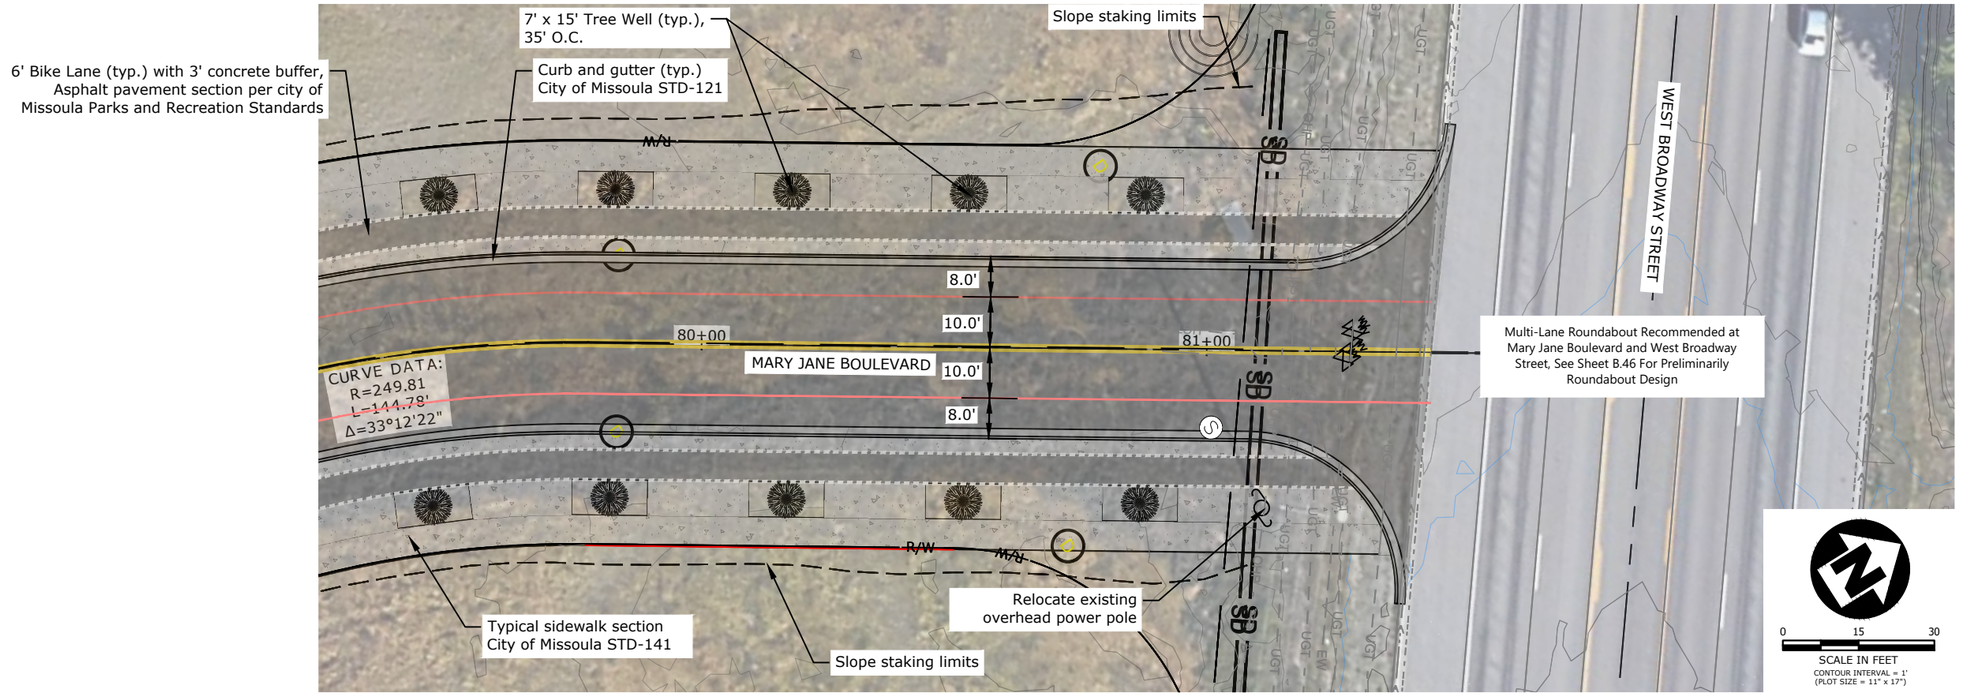

Plan

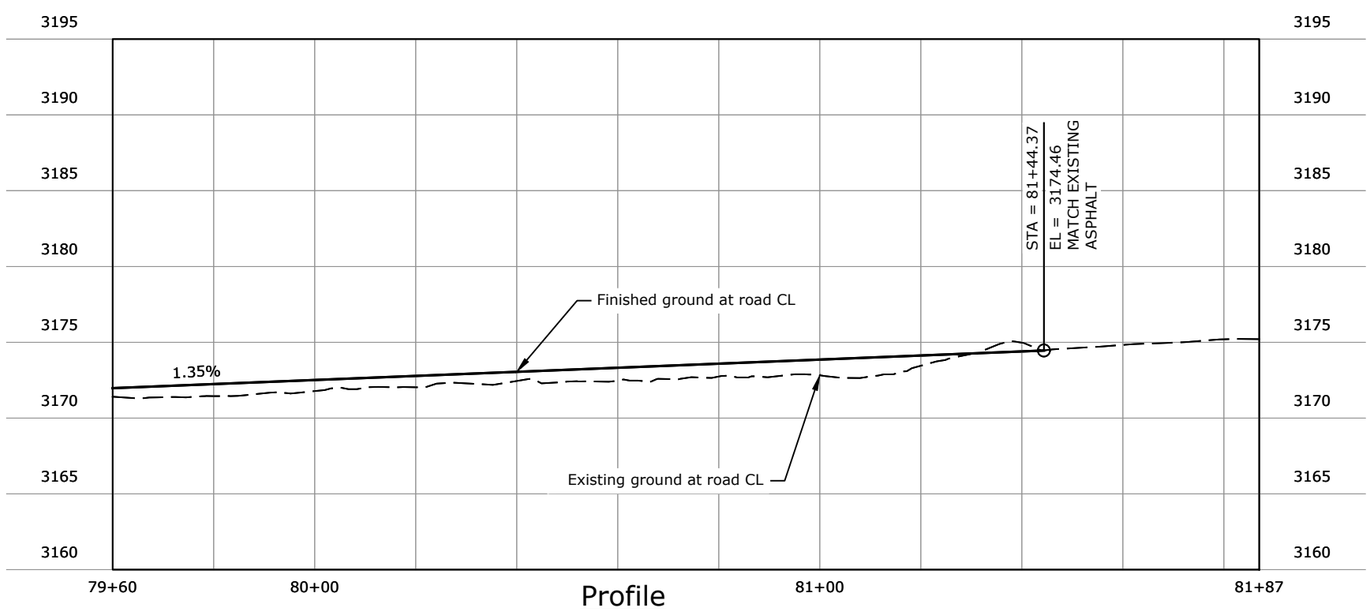

Profile

REVISION	DATE	DESCRIPTION
-	-	-

DESIGNER - PROJ. NO. -
DRAWN - DATE -
CHECKED - SURVEYED DJ&A, P.C.

DJ&A ENGINEERS PLANNERS SURVEYORS

Mullan BUILD
PRELIMINARY 30% NOT FOR CONSTRUCTION

North Mary Jane Plan and Profile

SHEET B.35 OF B.52